
Provisional Exhibition Floor plan - 40th ECNP Congress, 25-28 September 2027, Area 1-2 (level 0), CCIB - Barcelona International Convention Centre

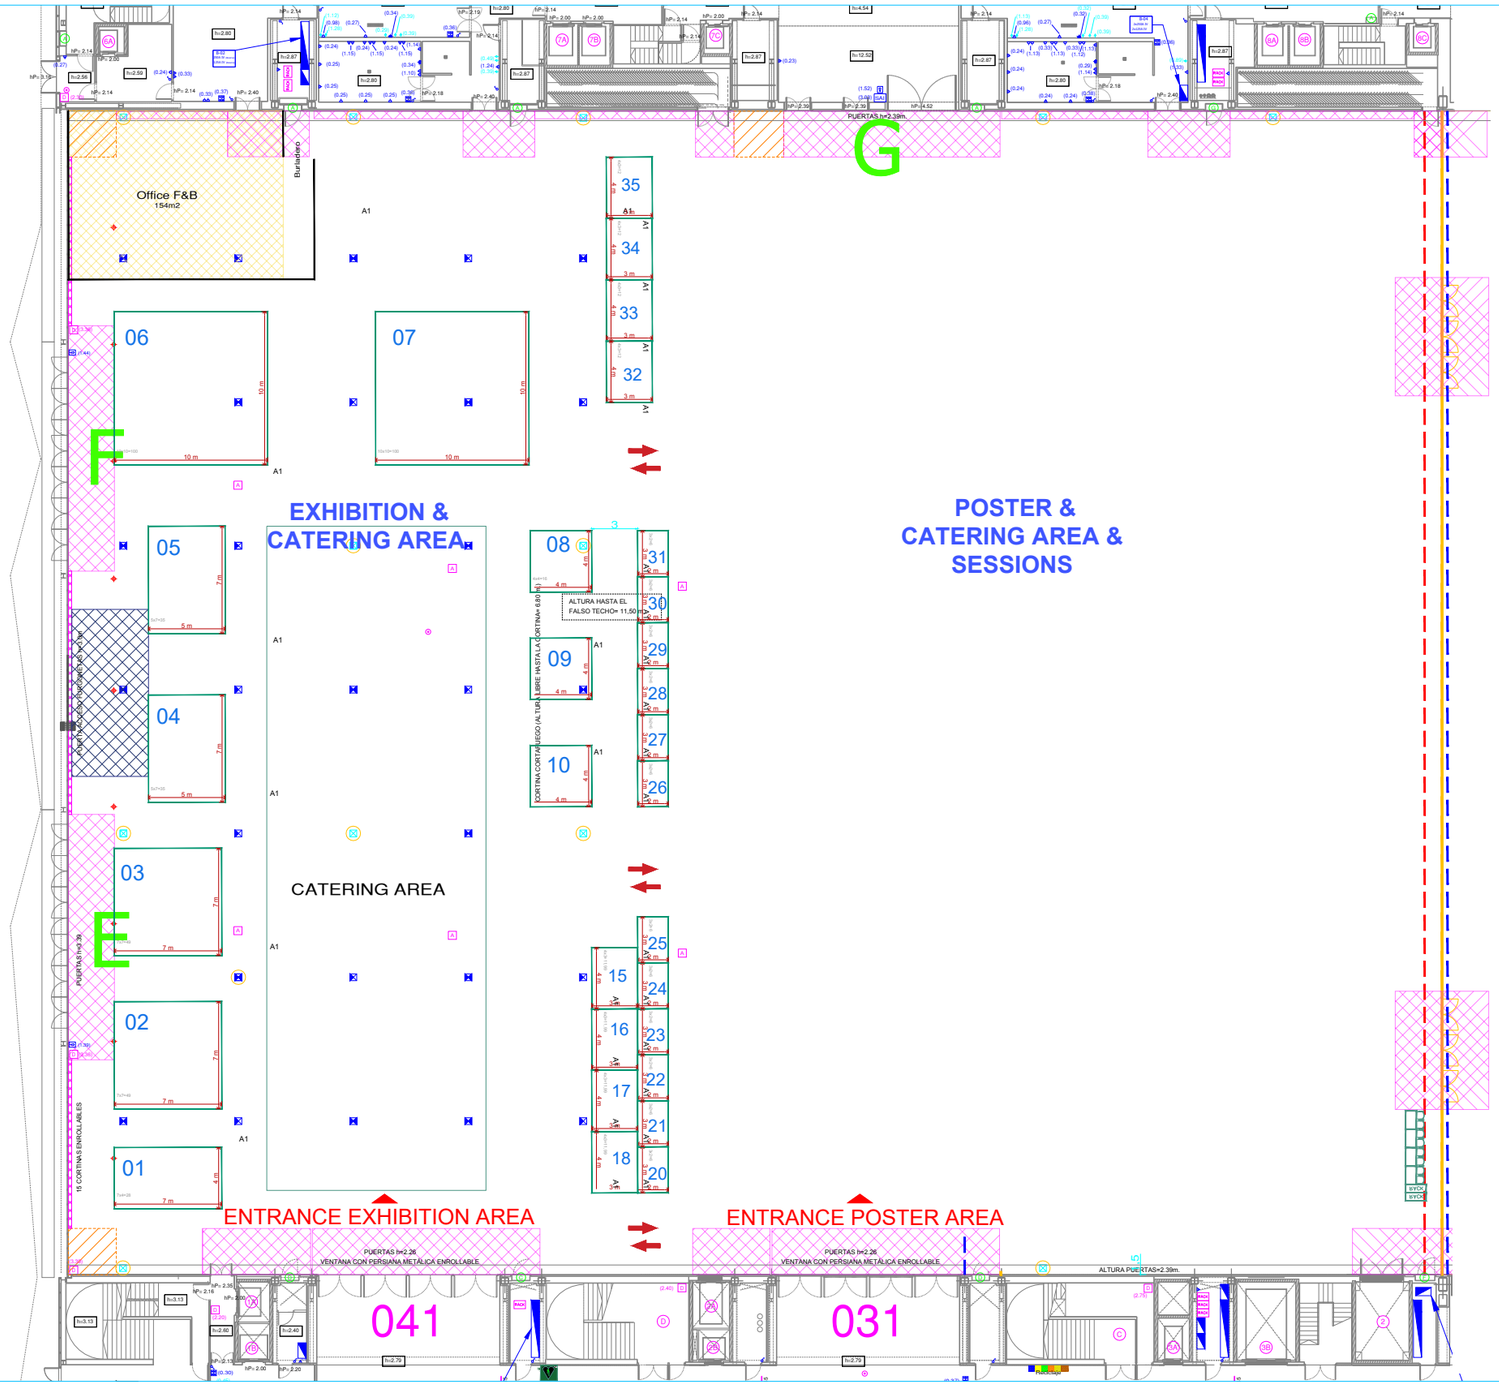

Stand numbers 01-10 indicate potential locations for Commercial free build stands within the exhibition area.

Stand numbers 15-18 indicate potential locations for Commercial shell scheme stands within the exhibition area.

Stand numbers 20-35 indicate potential locations for Publishers/booksellers/ associations shell scheme stands, facing outward from the exhibition area.

Please note that this is a draft floor plan. The exhibition floor plan will be designed in accordance with the requested stand sizes and the CCIB Exhibition General Regulations.

SIMBOLOGY

(0.30) HEIGHT TO THE AXIS OF THE ITEM

SEWER BOX
WITH WATER INTAKE AND DRAINAGE

ELECTRIC BOX
WITHOUT VOICE AND DATA BOX

ELECTRIC BOX
1 POWER SUPPLY, 2 VOICE AND DATA BOXES

ELECTRIC BOX
1 POWER SUPPLY, 4 VOICE AND DATA BOXES

AUDIO BOX
WITH AUDIO AND VOICE AND DATA CONNECTIONS

ELECTRIC BOX
WITH POWER SUPPLY

ELECTRIC BOX
1 POWER SUPPLY, 2 VOICE AND DATA CONNECTIONS

PLUGS (2 UNITS)
VOICE AND DATA CONNECTIONS (2 UNITS)

PLUGS (2 UNITS)
VOICE AND DATA CONNECTIONS (2 UNITS)

PLUGS (1 UNIT)
VOICE AND DATA CONNECTIONS (2 UNITS)

PLUGS (1 UNIT)
VOICE AND DATA CONNECTIONS (2 UNITS)

PLUGS (2 UNITS)
SAI PLUGS (2 UNITS)
VOICE AND DATA CONNECTIONS (2 UNITS)

SAI PLUGS (2 UNITS)

VOICE AND DATA CONNECTIONS (1 UNIT)

ELECTRIC SWITCHBOARD
POWER SUPPLY
PLUG
SWITCH
SLIDING DOOR CONTROL
EMERGENCY EXIT UNLOCK
SAI BOX
TV SCREEN
CAMARA
INTERPHONE
RACK

DETECTOR
CEILING WIFI ANTENNA

ACCESS POINTS
WATER
GAS
Access to CCIB

FORBIDDEN AREAS FOR STANDS - ACCESSES, LIFTS, SECURITY, EMERGENCY EXITS
RESERVED AREA FOR LOADING/UNLOADING TIMING

NO CONNECTION TO AIR
(4-5-6-7-8 AREAS WITHOUT AIR CONNECTION)

DEFIBRILATOR

0 10 15 20 m
1 2 3 4 5 6 7 8 9

Released November 2026

CCIB Centre de Convencions Internacional de Barcelona
CENTRE CONVENCIONS INTERNACIONALS BARCELONA

EVENTO / EVENT	ECNP		ID EVENTO / ID EVENT IDxxxx
FECHA INICIO / OPENING DATE	28-05-2025	FECHA FIN / CLOSING DATE	30-05-2025
COMERCIAL XX	PROJECT MANAGER XX	EVENT MANAGER XX	EXPO MANAGER XX
EDIFICIO / BUILDING	CENTRO DE CONVENCIONES / CONVENTION CENTER		
SALA / ROOM	PLANTA P0 / P0 FLOOR		
DESCRIPCION / DESCRIPTION	Area Polivalente / Polivalent Area		
VERSION / VERSION 10	FECHA / DATE 27-10-2026	ESCALA, A3 / ESCALE, A3 1/400	

DELINEACIÓN DE PLANOS DE ARQUITECTURA E INSTALACIONES A NIVEL USUARIO / DELINATION OF ARCHITECTURE AND INSTALLATION DRAWINGS AT USER LEVEL